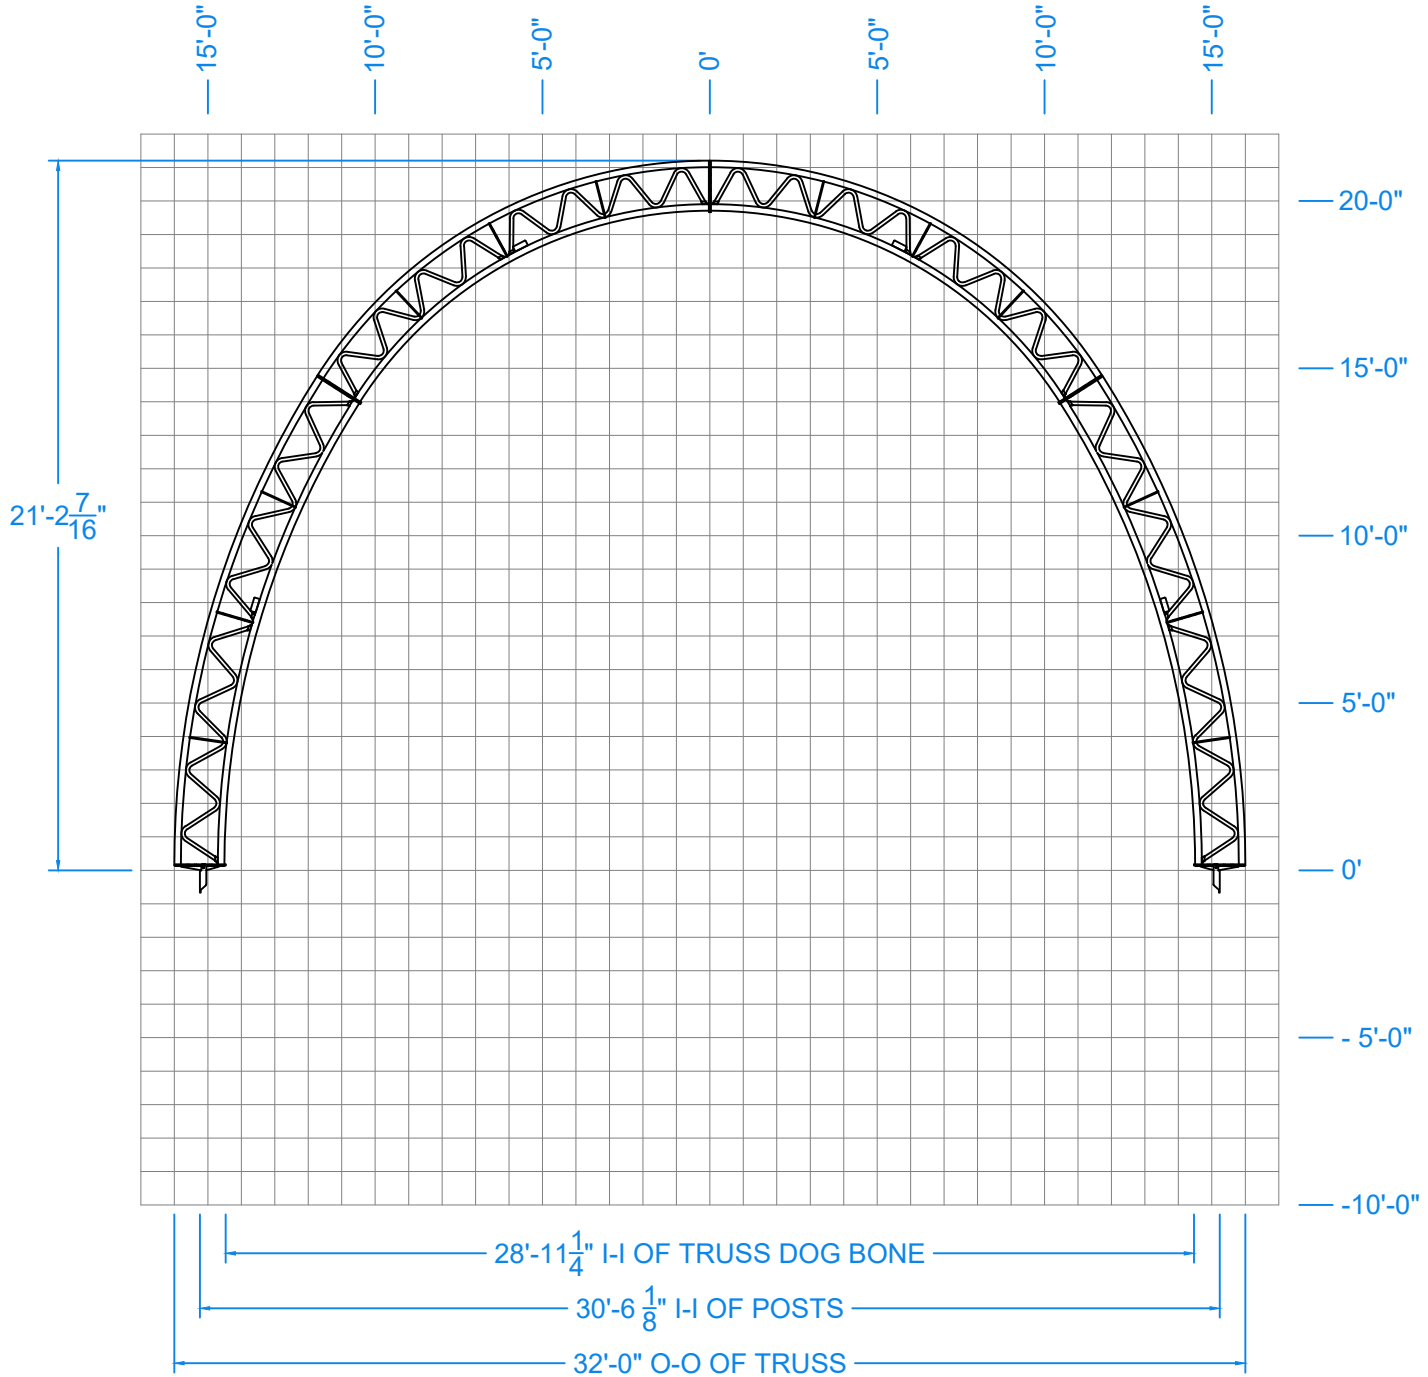

ZERO TO ZERO 58'-9 5/8"

BRITESPAN BUILDING SYSTEMS INC

1-800-407-5846
WWW.BRITESPANBUILDINGSYSTEMS.COM

DECRIPTION						BUILDING SERIES	REV
TRUSS - A18.1 - 32PM - COMMON						32PM	
SCALE NTS	SALES DRAWING	THIRD ANGLE PROJECTION	DRN KY	CKD TO	DATE 11/14/2023		

The copying, distribution and utilization of this document as well as the communication of it's contents to others without expressed authorization is prohibited. All rights are reserved by Britespan Building Systems Inc.