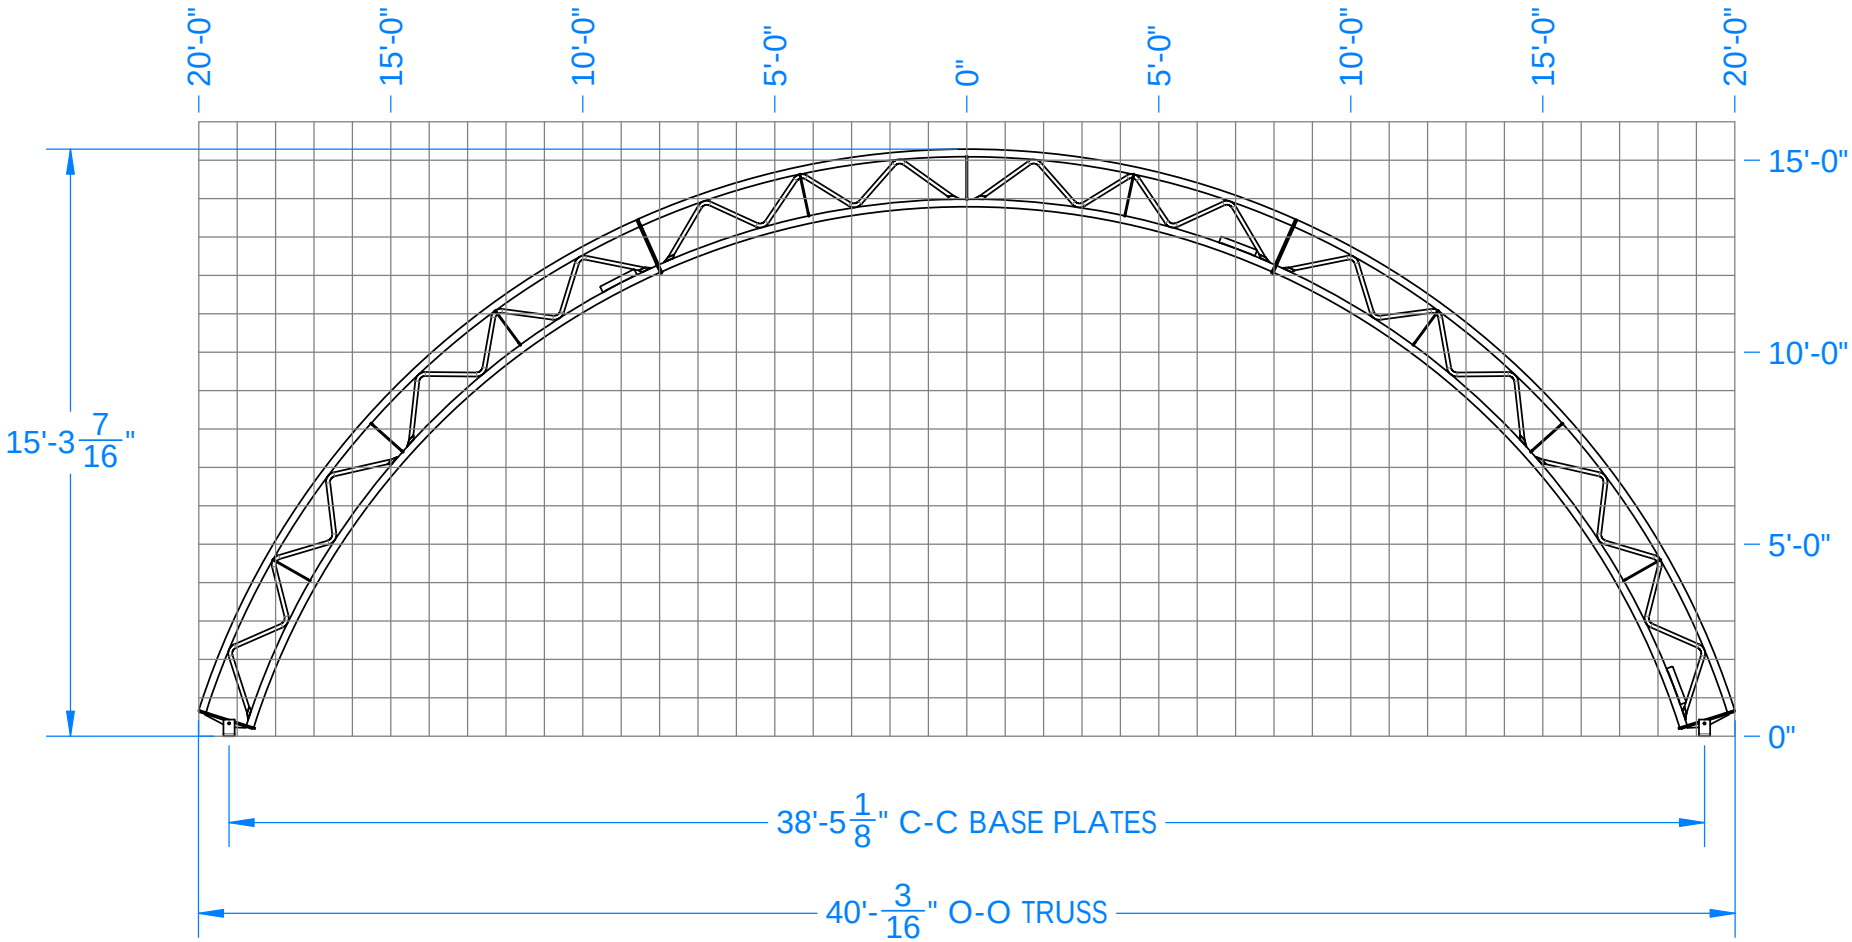

ZERO TO ZERO 54'-4 1/16"

BRITESPAN BUILDING SYSTEMS INC

1-800-407-5846
WWW.BRITESPANBUILDINGSYSTEMS.COM

DECRIPTION: TRUSS- ATLAS 18.2- 40GM						BUILDING SERIES: 40GM	REV
SCALE: 1:60	SALES DRAWING	THIRD ANGLE PROJECTION	DRN: TF	CKD: TE	DATE: 2021-04-08		

The copying, distribution and utilization of this document as well as the communicatiion of it's contents to others without expressed authorization is prohibited. All rights are reserved by Britespan Building Systems Inc.