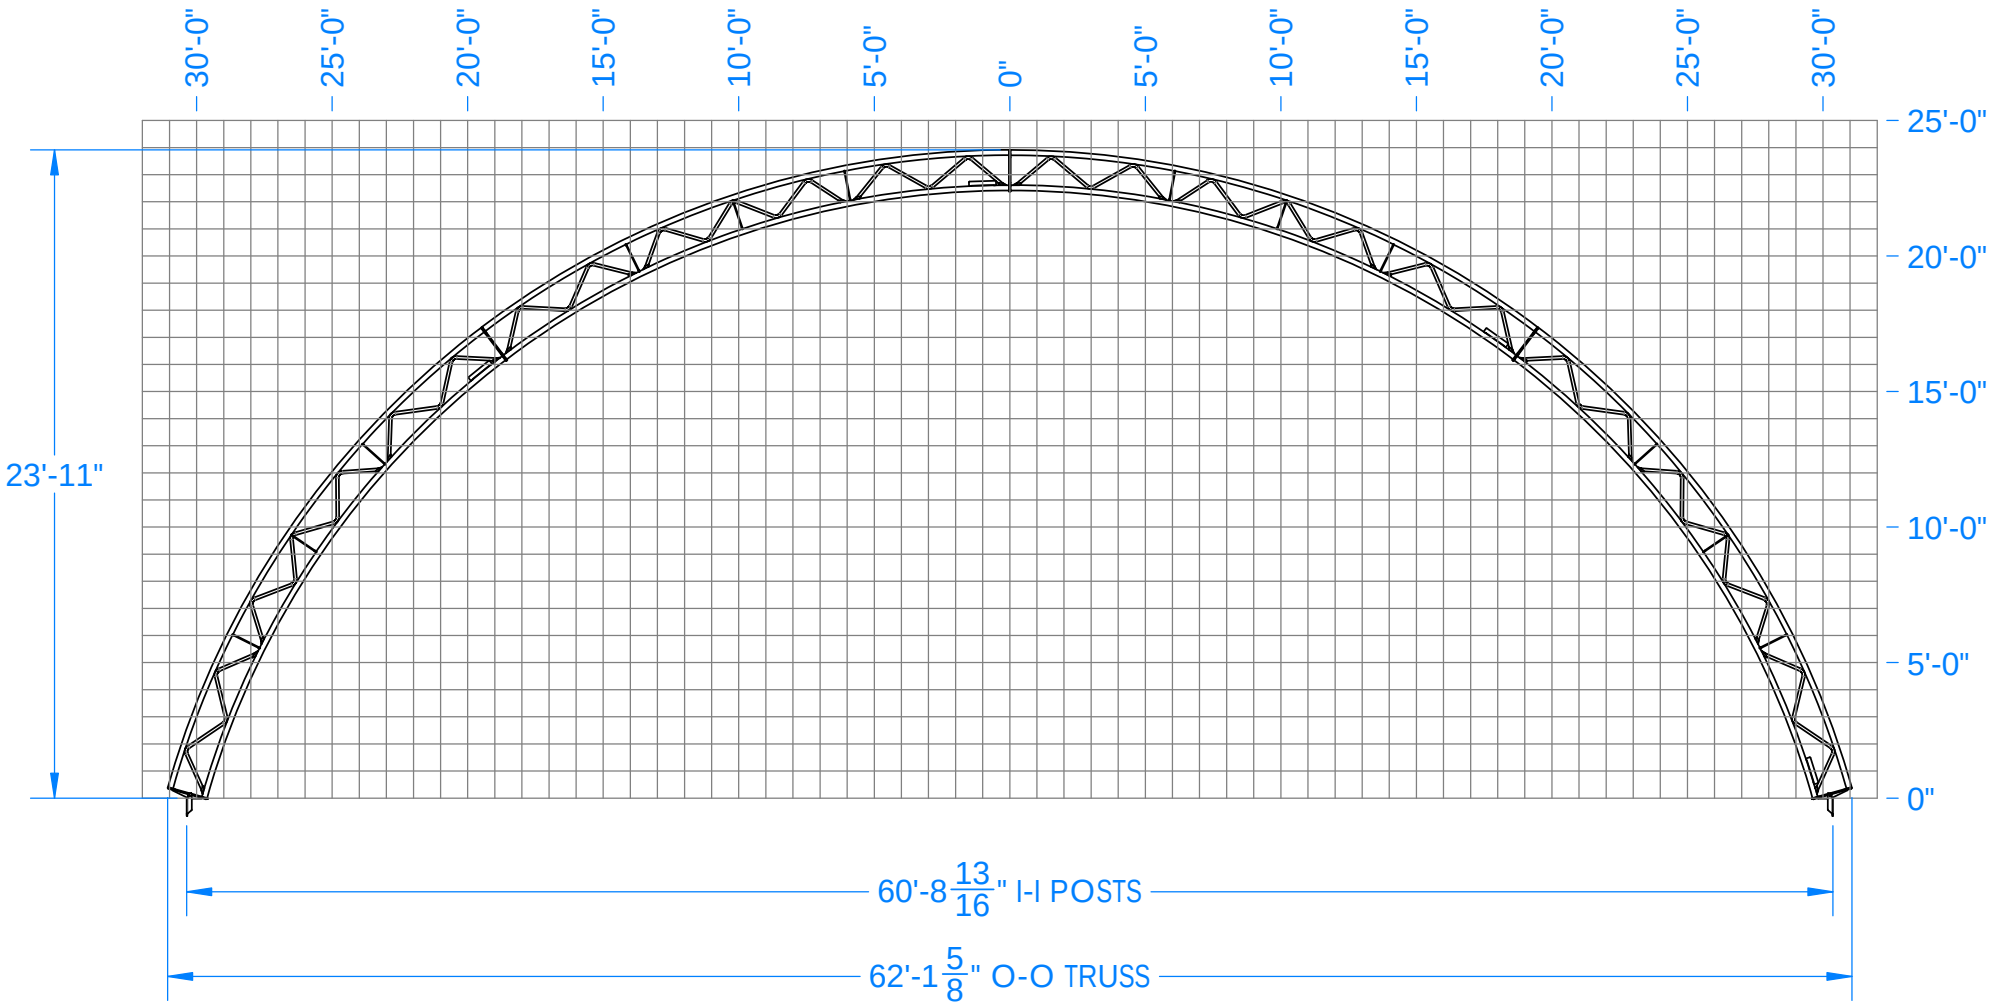

ZERO TO ZERO 84'-5 3/8"

BRITESPAN BUILDING SYSTEMS INC

1-800-407-5846
WWW.BRITESPANBUILDINGSYSTEMS.COM

DECRIPTION	TRUSS- ATLAS 18.2- 62PM					BUILDING SERIES	REV
SCALE 1:85	SALES DRAWING	THIRD ANGLE PROJECTION	DRN TF	CKD TE	DATE 2021-04-08	62PM	

The copying, distribution and utilization of this document as well as the communicatiion of it's contents to others without expressed authorization is prohibited. All rights are reserved by Britespan Building Systems Inc.